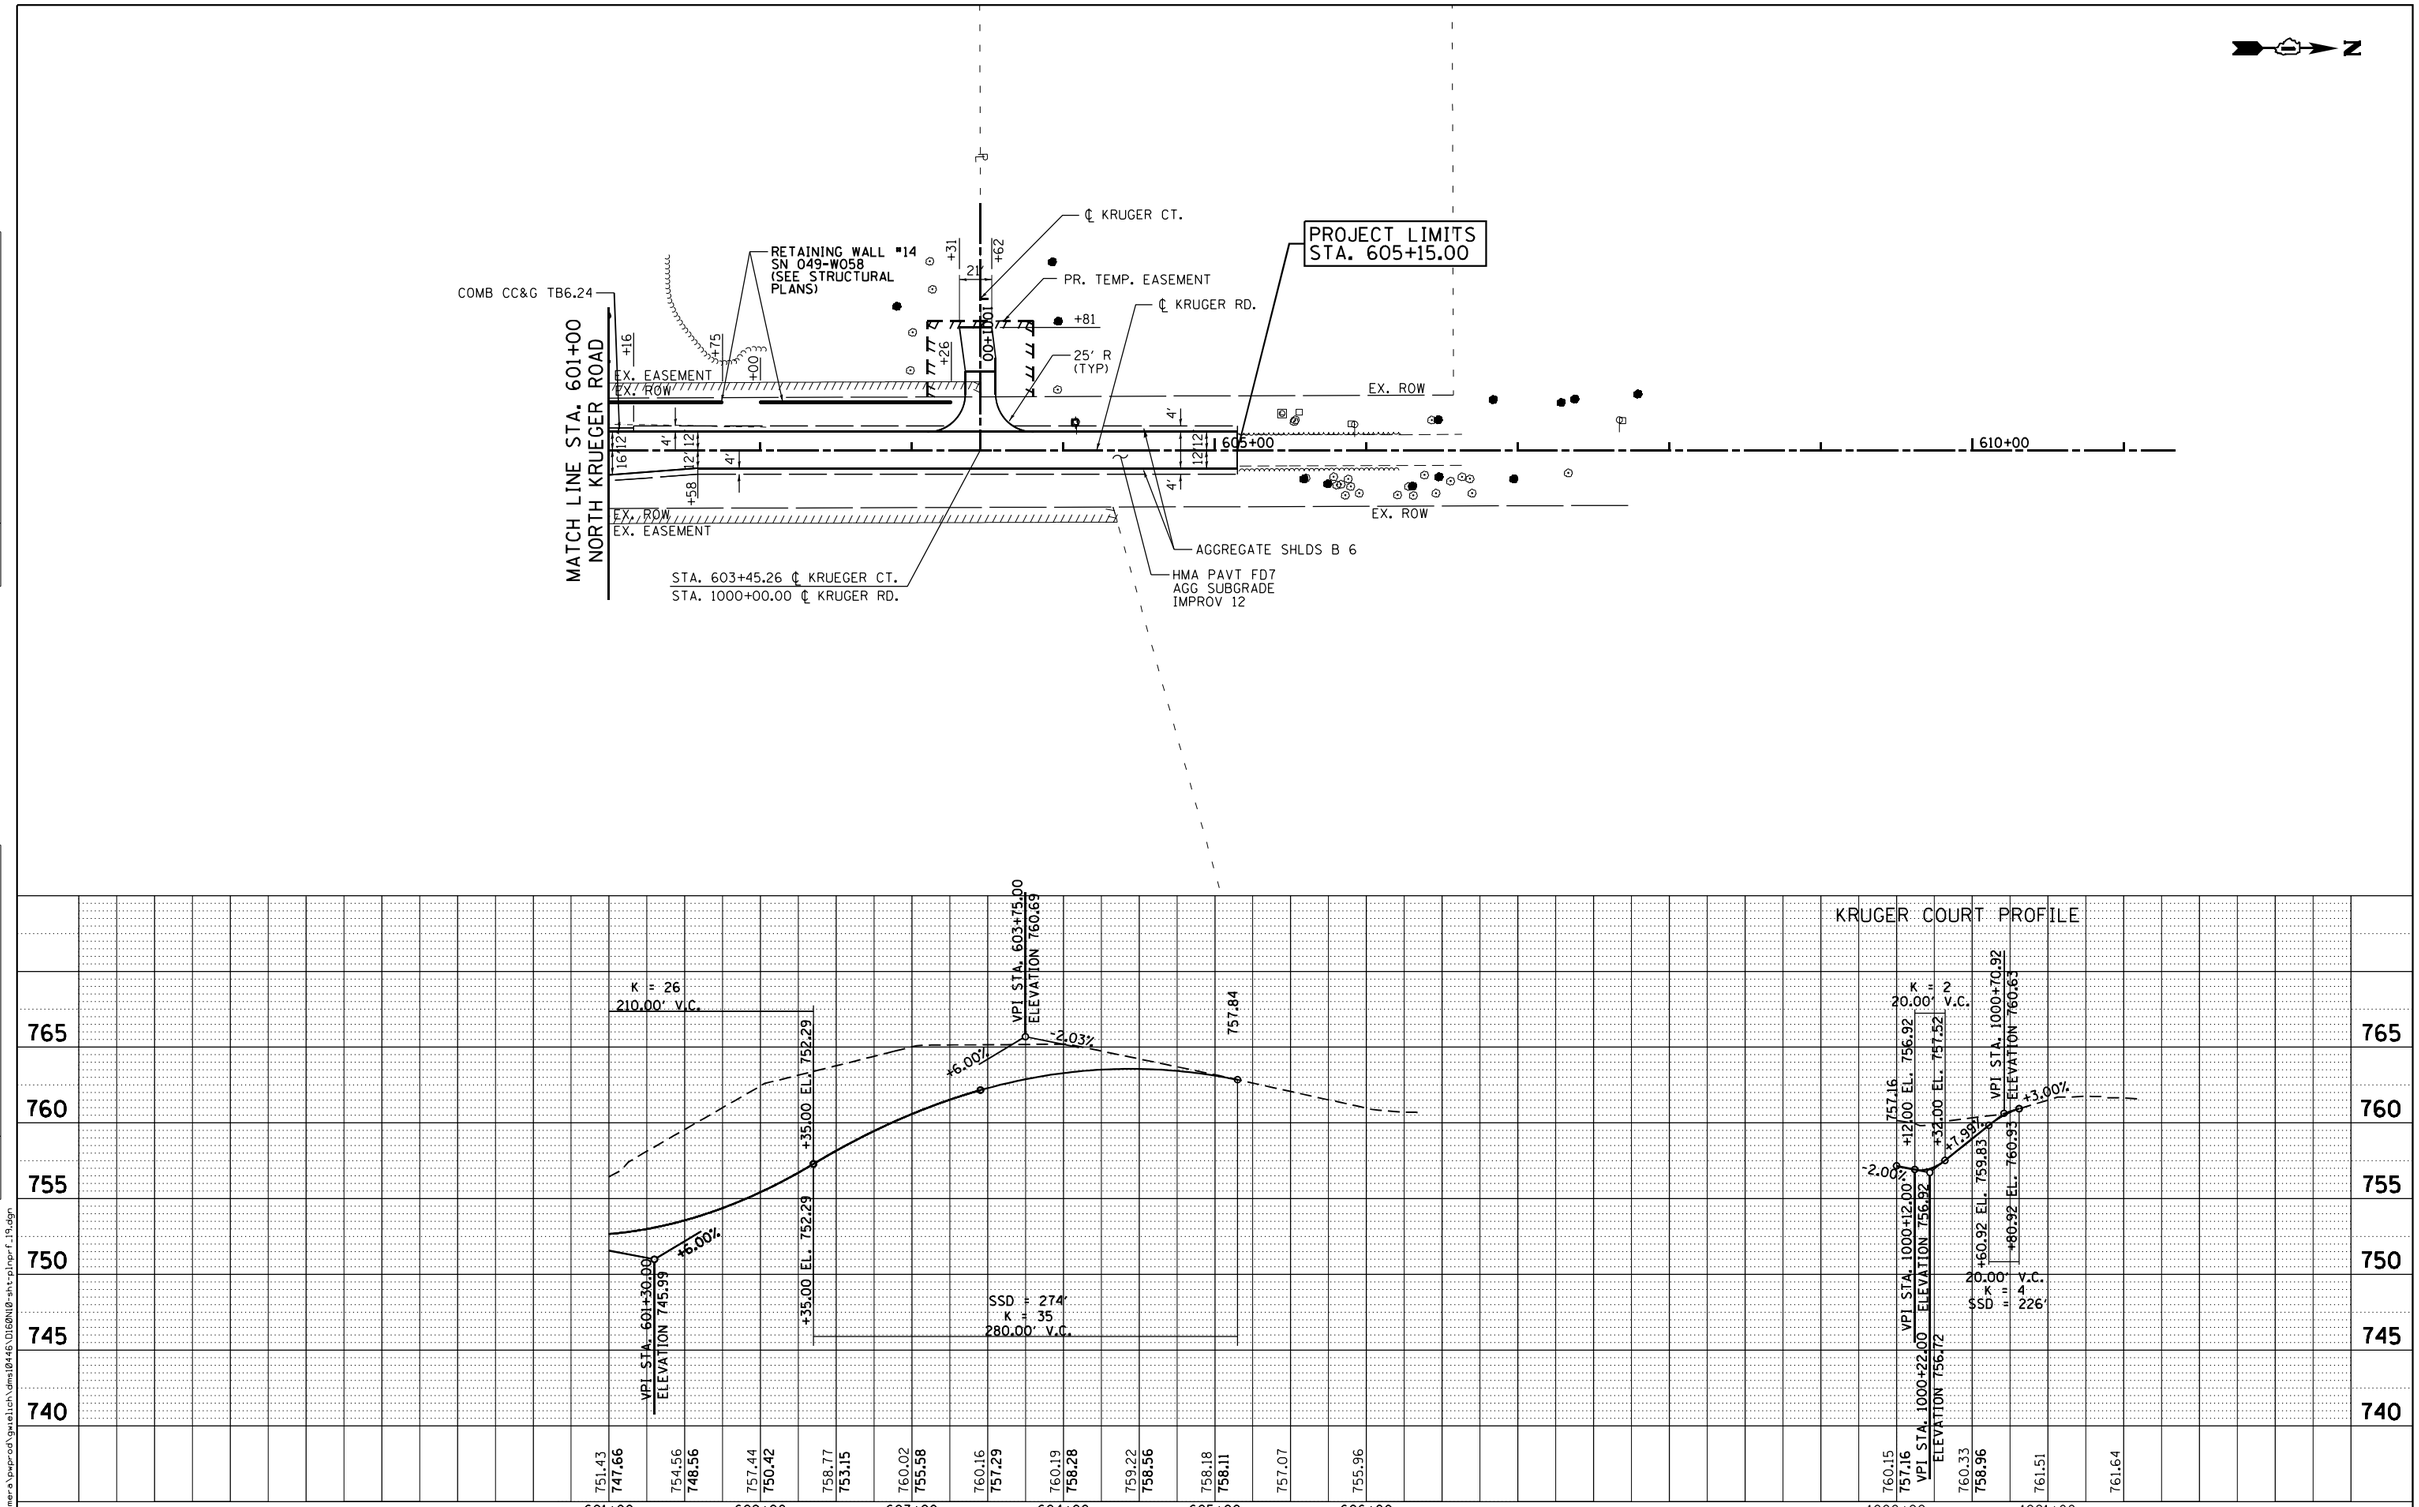

Stantec	USER NAME = default	DESIGNED - DJB	REVISED -
		DRAWN - STANTEC	REVISED -
	PLOT SCALE = $SCALE$	CHECKED - DLP	REVISED -
	PLOT DATE = 4/16/2015	DATE - 4/16/2015	REVISED -

STATE OF ILLINOIS
DEPARTMENT OF TRANSPORTATION

IL ROUTE 22 FROM QUENTIN ROAD TO IL ROUTE 83
NORTH KRUGER ROAD
PROPOSED PLAN AND PROFILE

SCALE: H: 1"=50' V: 1"=5' | SHEET NO. 19 OF 19 SHEETS | STA. 601+00 TO STA. 605+15

F.A.P RTE.	SECTION	COUNTY	TOTAL SHEETS	SHEET NO.
337	20-Y	LAKE	661	73

CONTRACT NO. 60N10

FED. ROAD DIST. NO. 1 | ILLINOIS | FED. AID PROJECT

PLAN: SURVEYED / PLOTTED / ALIGNMENT CHECKED / RT. OF WAY CHECKED / CADD FILE NAME / NOTE BOOK NO. / BY / DATE

PROFILE: SURVEYED / PLOTTED / GRADES CHECKED / B.M. NOTED / STRUCTURE NOTAT'NS CHKD / NOTE BOOK NO. / BY / DATE

c:\pwworking\primera\pwprod\gwalich\dms10446\D160N10-sht-plnprf_19.dgn